BAR IS ONE INCH ON ORIGINAL DRAWING	FED. DIV. ROAD NO.	STATE	PROJECT NO.	FISCAL YEAR	SHEET NO.	TOTAL SHTS.
	7	CALIF.	203303	'04	1	1
IF NOT ONE INCH ON THIS SHEET, ADJUST SCALES ACCORDINGLY	ROAD NO.	PROJECT			MILE POST	
	F3CD10	SAUNDERS CREEK CULVERT			4.5	

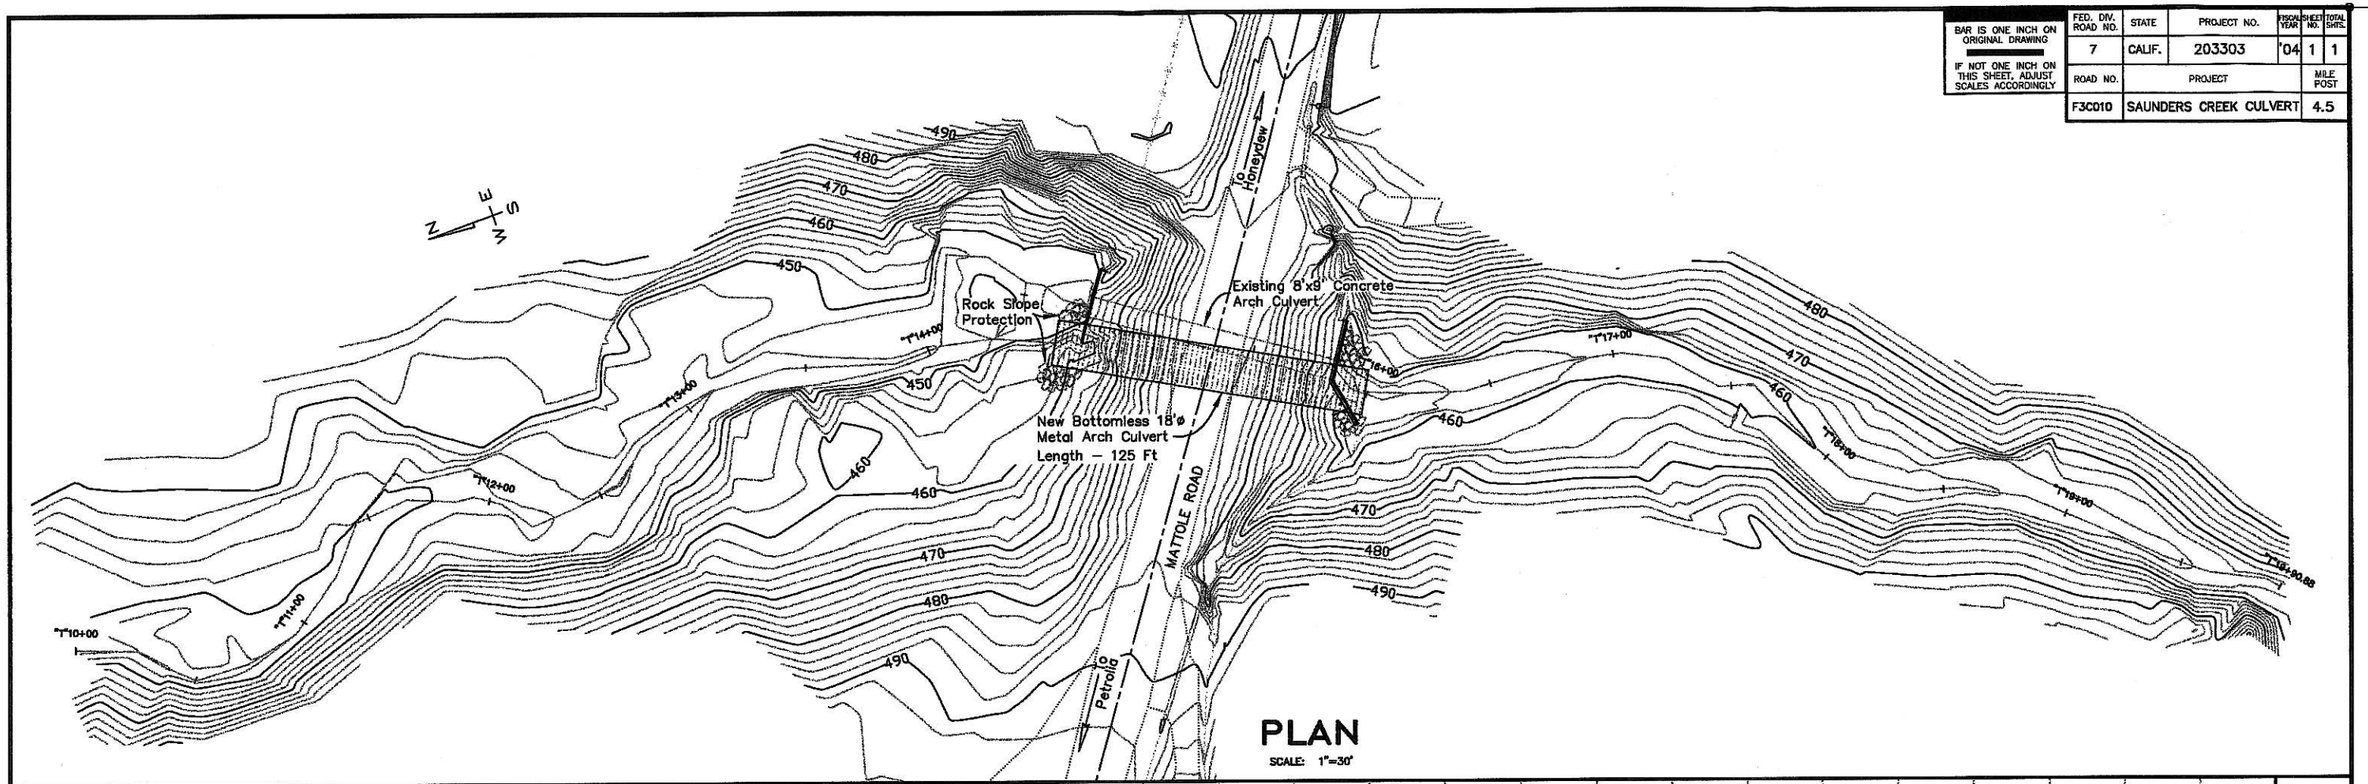

PLAN

SCALE: 1"=30'

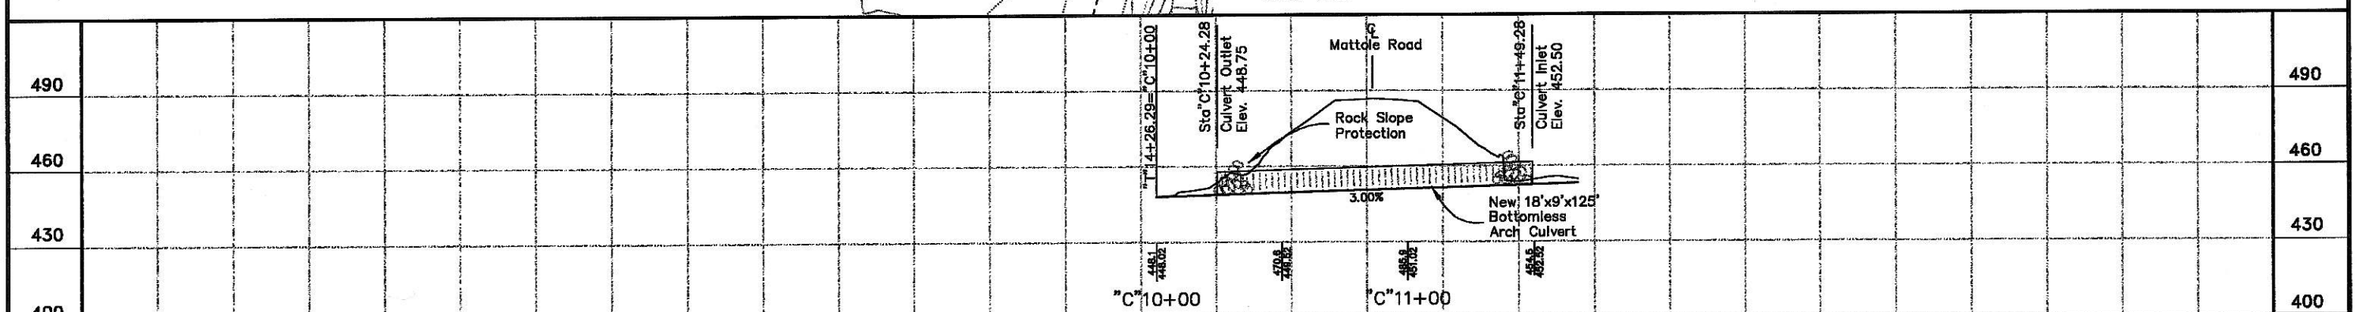

CULVERT PROFILE

SCALE: HORIZ..... 1"=30'
VERT..... 1"=30'

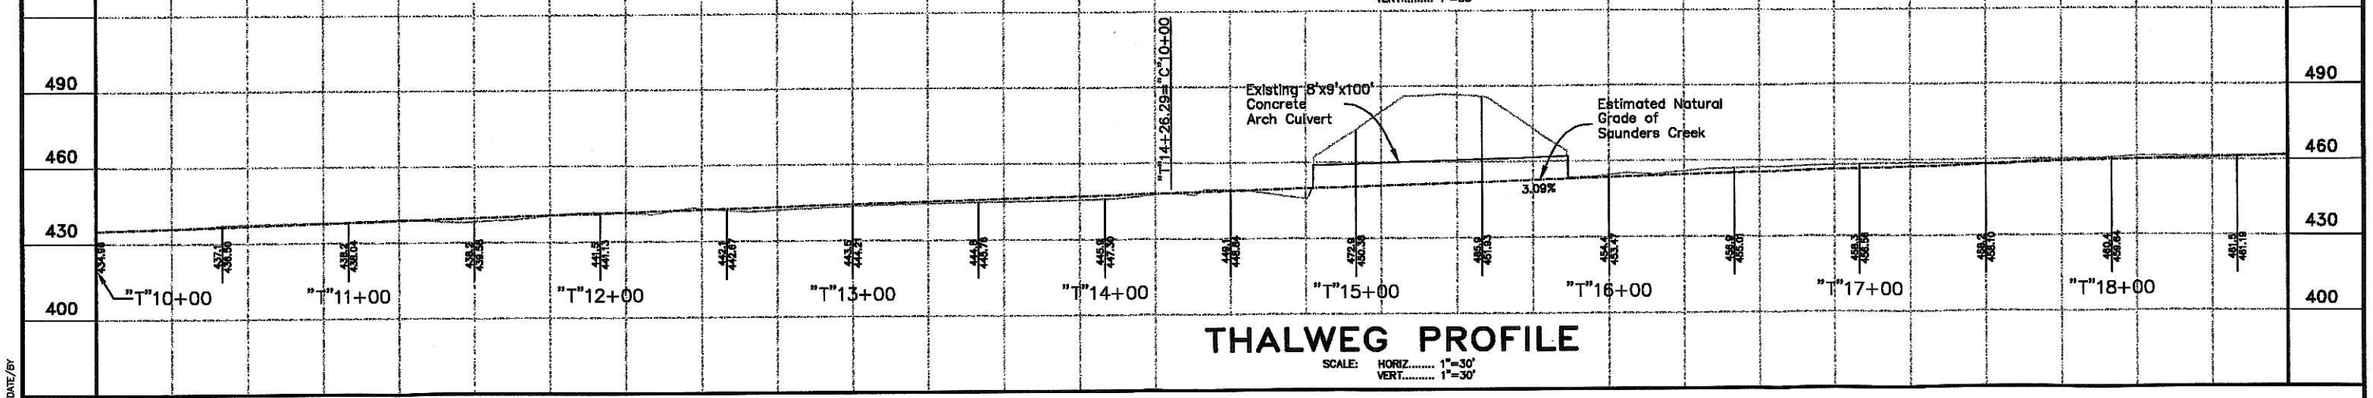

THALWEG PROFILE

SCALE: HORIZ..... 1"=30'
VERT..... 1"=30'

FILE/DATE/BY

FIGURE 3