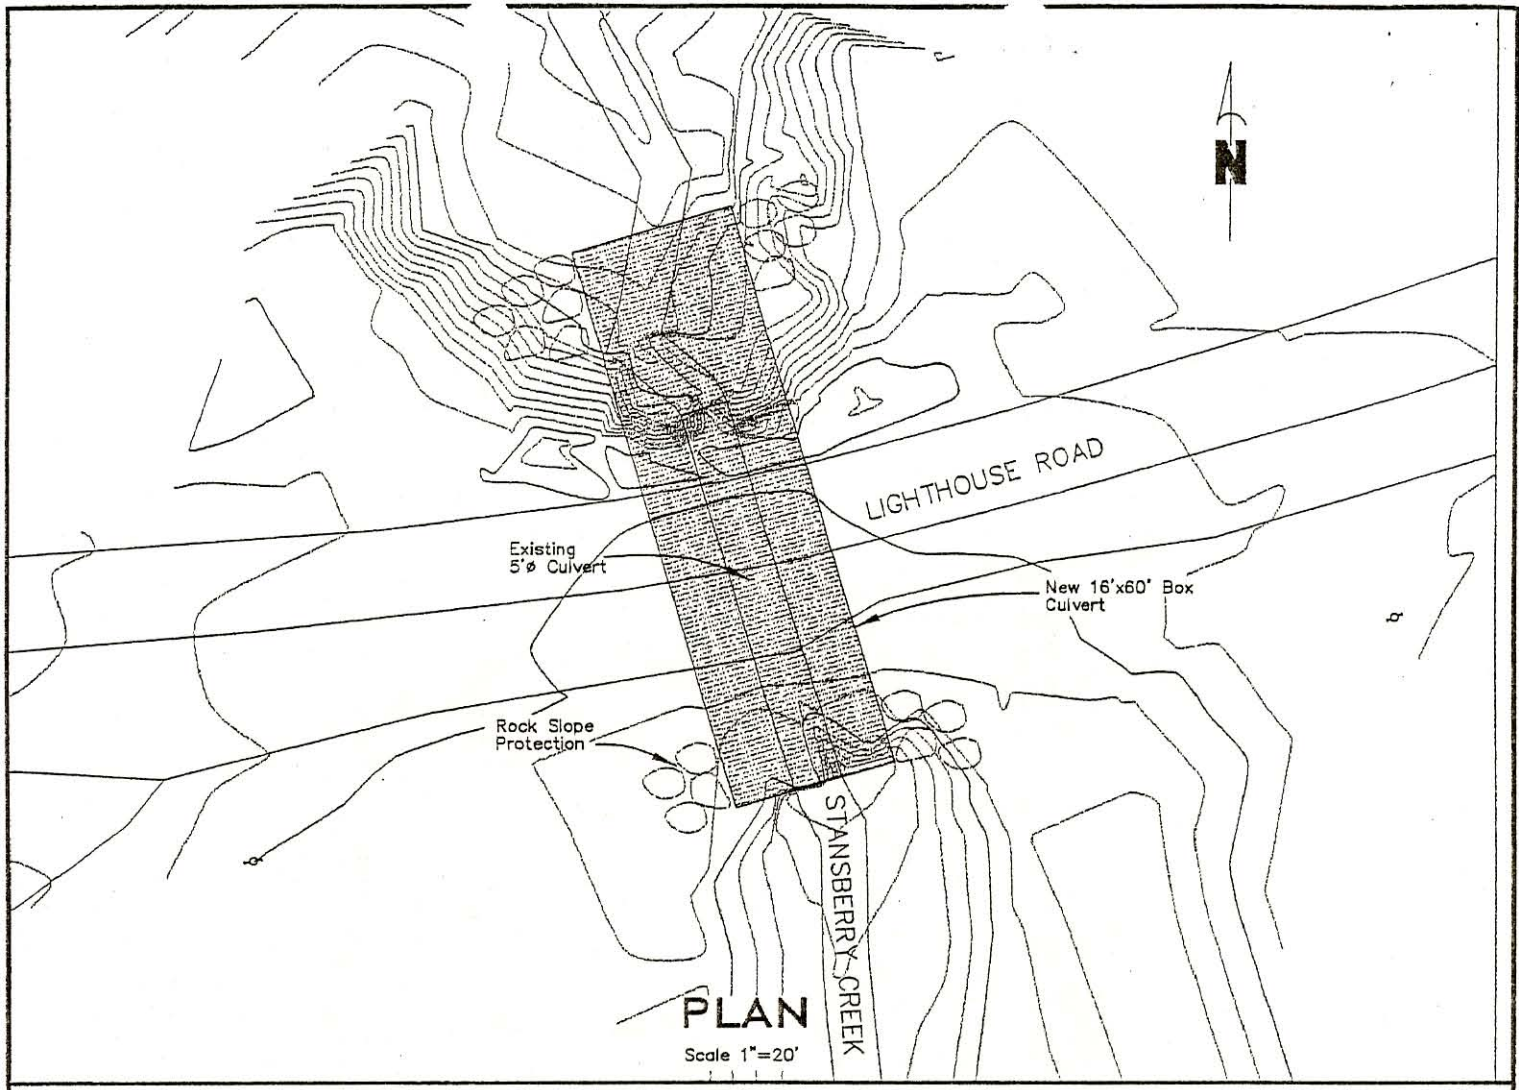

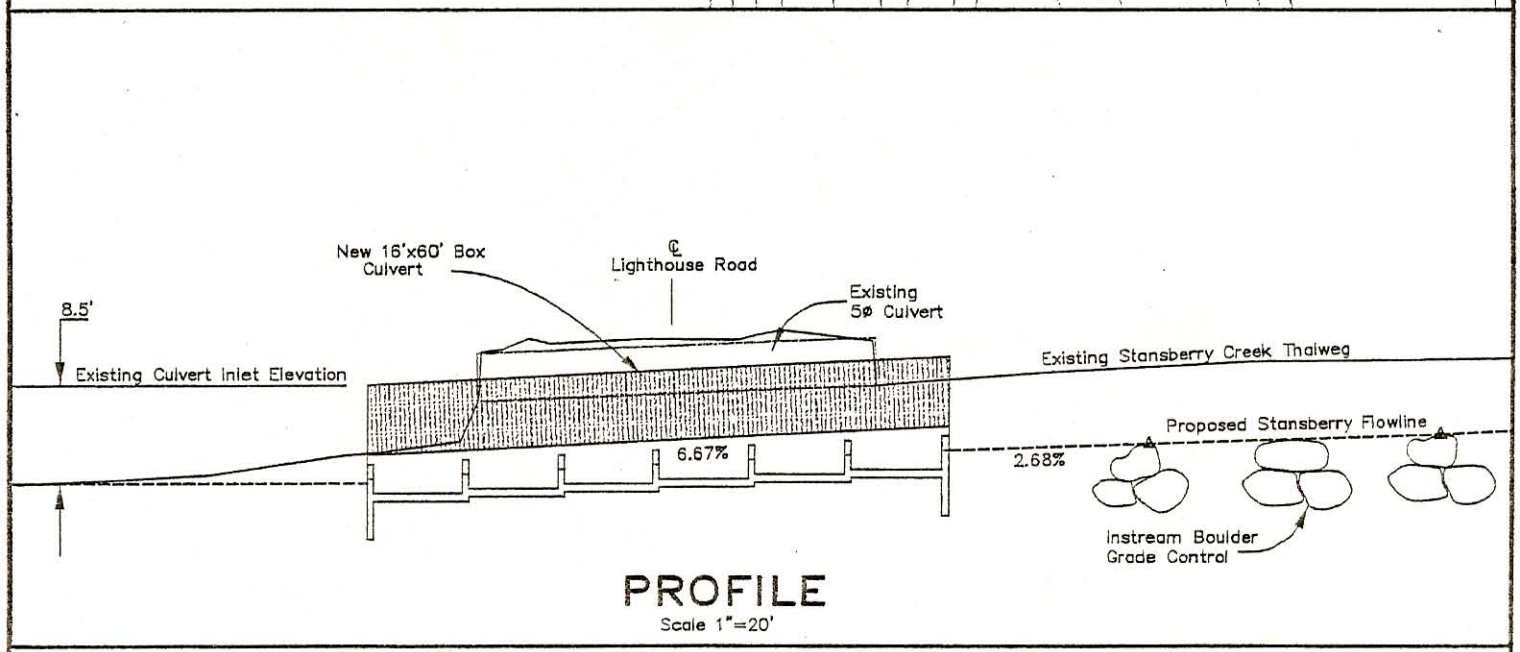

SITE PLAN & PROFILE

Culvert Replacement on Stansberry Creek
Lighthouse Road (1D010), Humboldt County

FIGURE 3

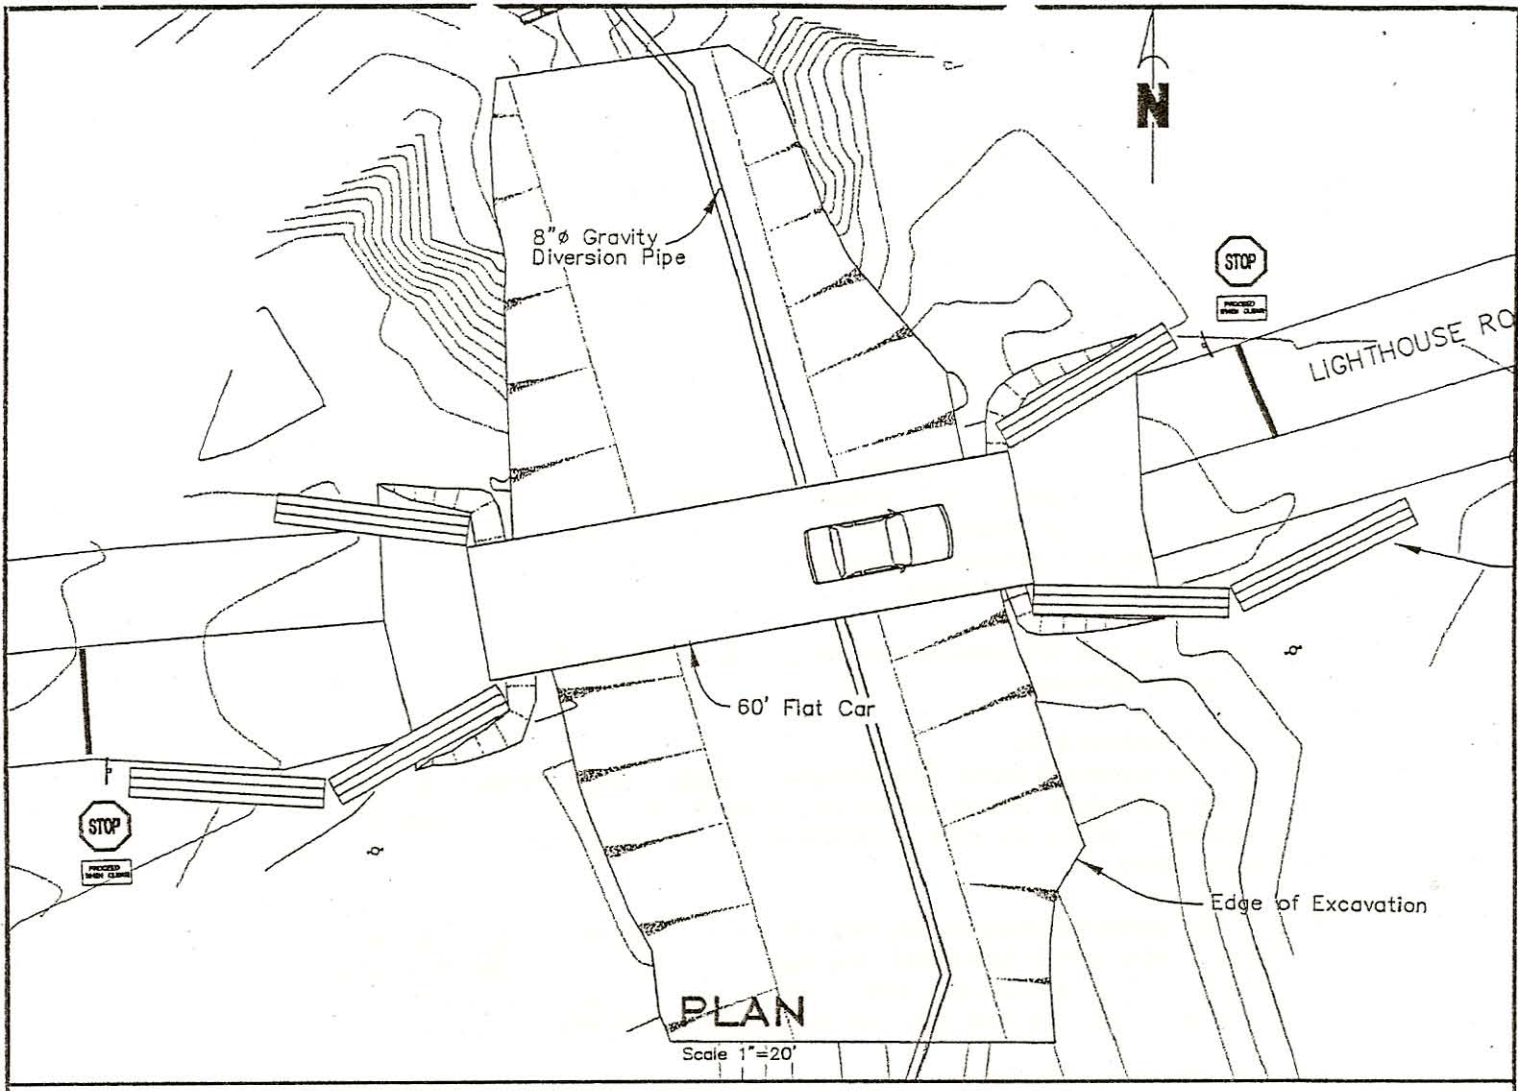

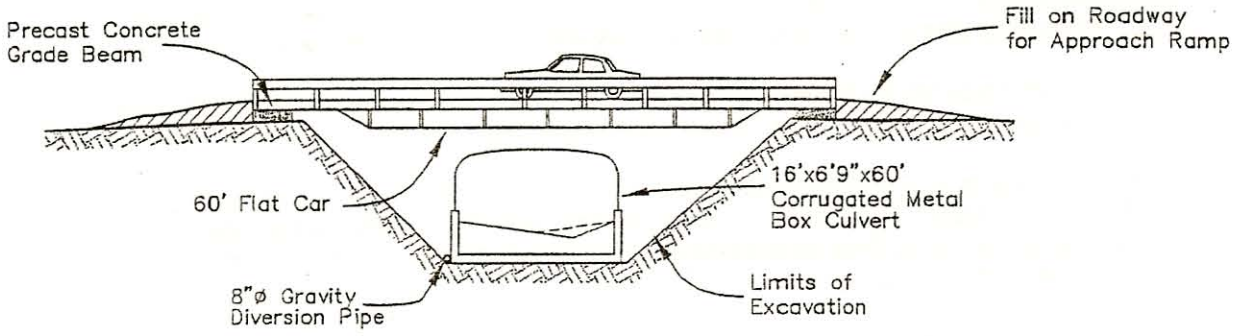

ELEVATION

Scale 1"=20'

TEMPORARY DETOUR ROADWAY

Culvert Replacement on Stansberry Creek
Lighthouse Road (1D010), Humboldt County

FIGURE 4

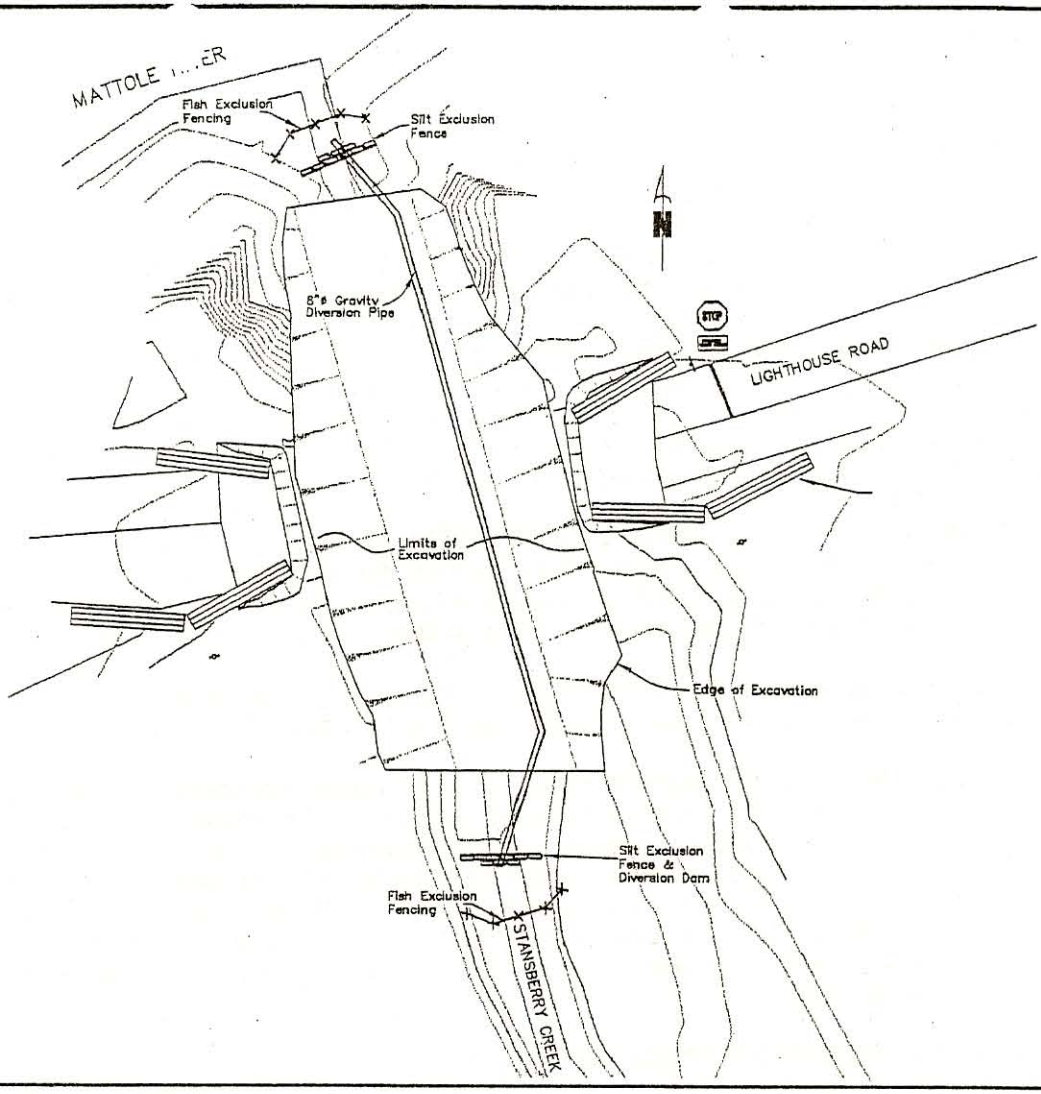

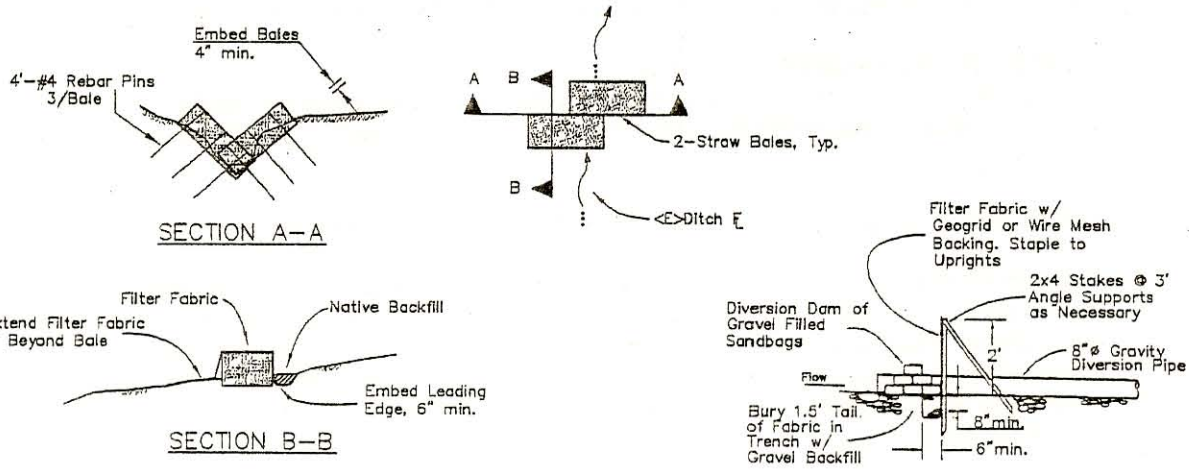

CHANNEL BARRIER DETAILS

TEMPORARY EROSION CONTROL & WATER MANAGEMENT PLAN

INSTREAM BARRIER MODIFICATION PROJECT:
Culvert Replacement on Stansberry Creek
Lighthouse Road (1D010), Humboldt County

FIGURE 5